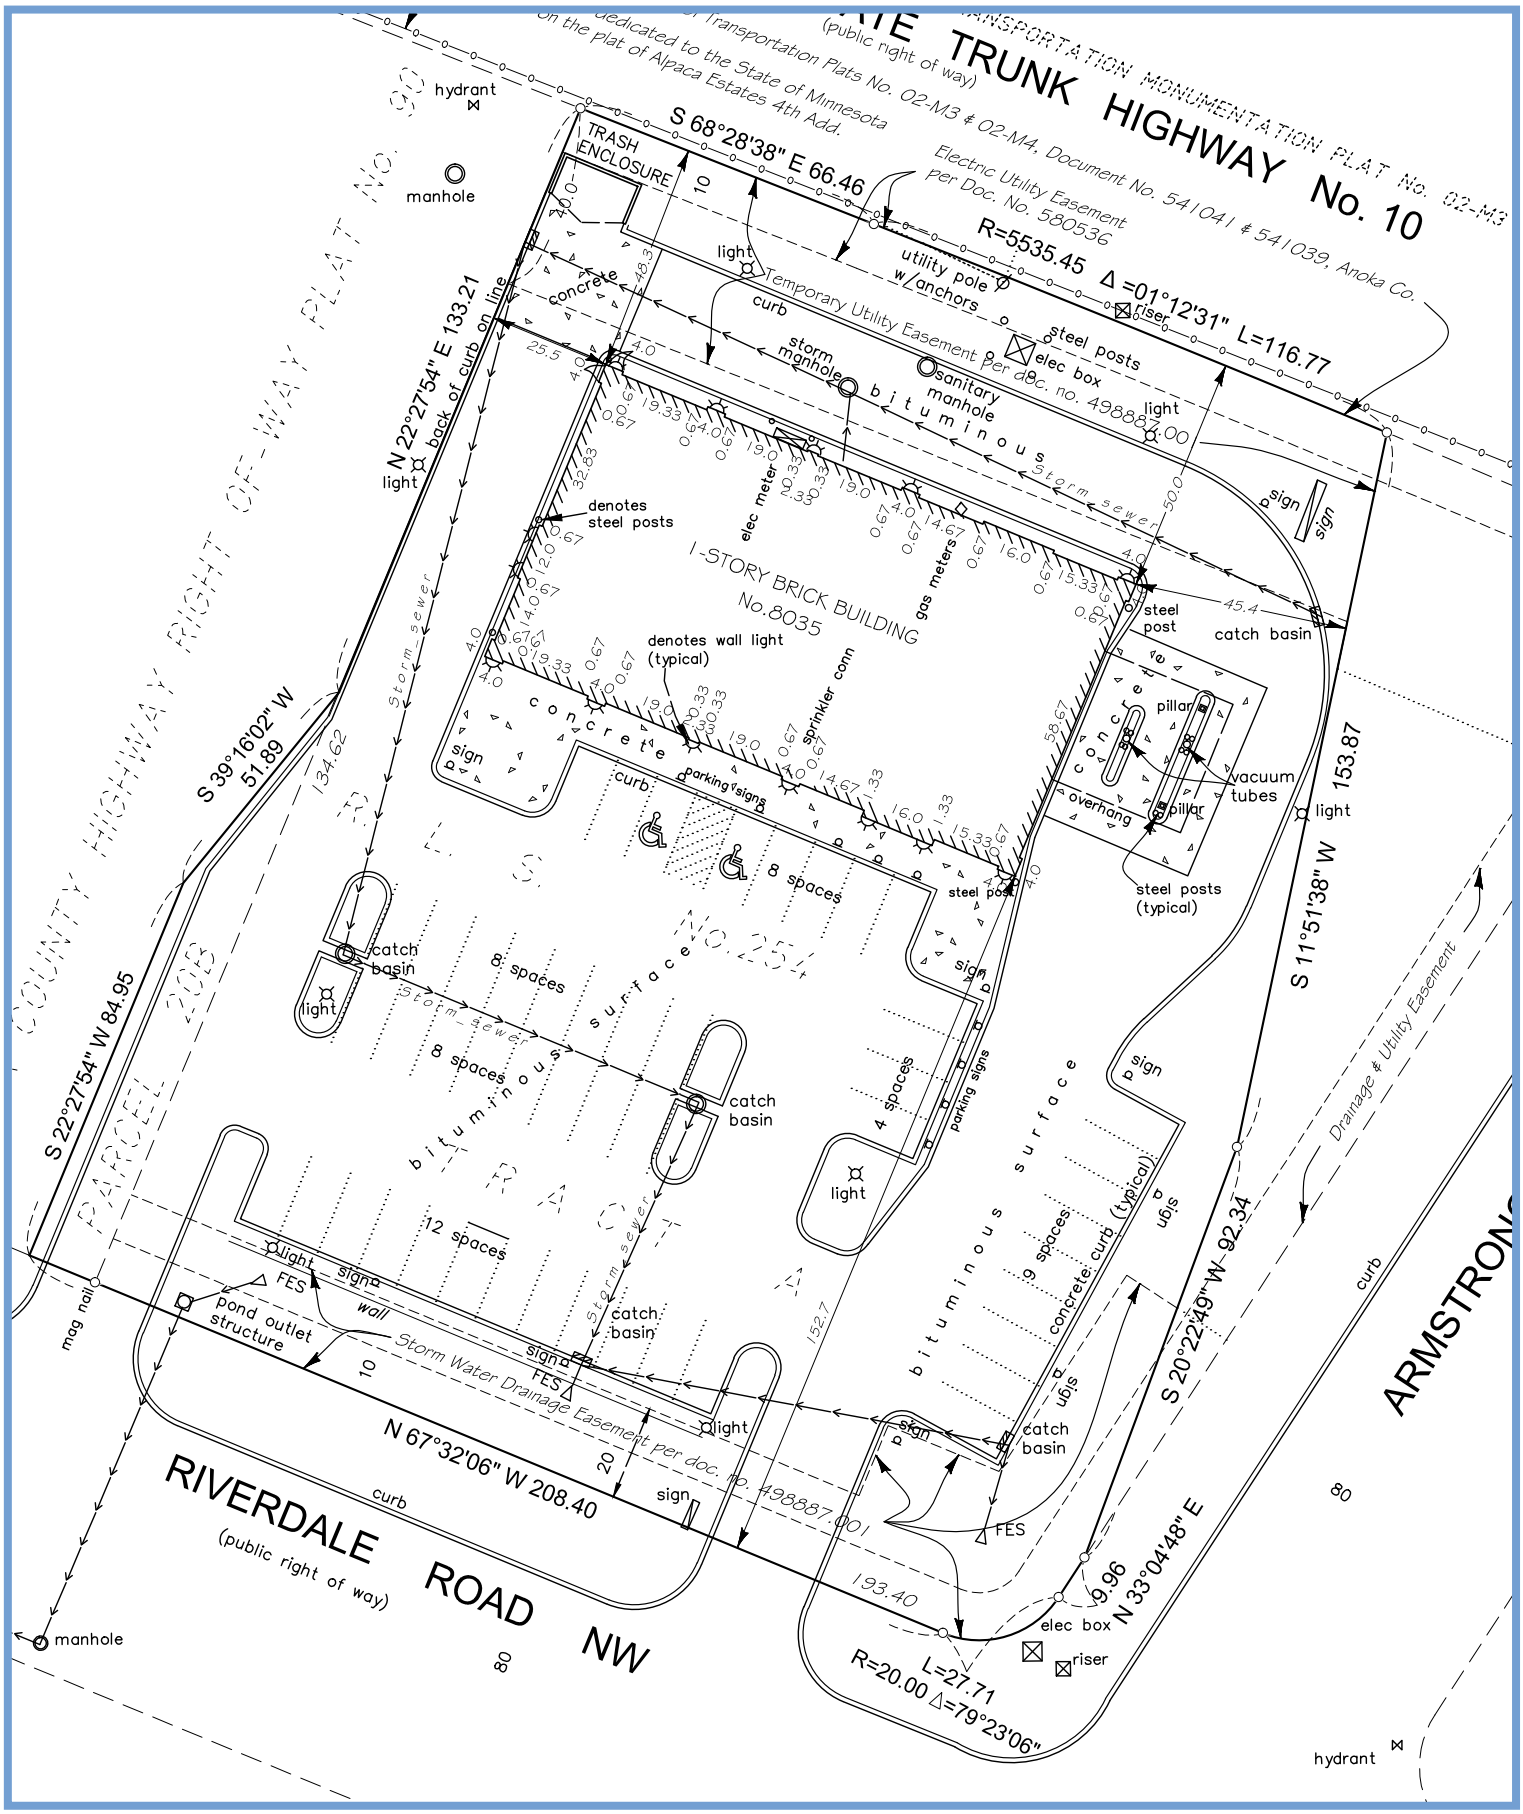
TRUNK HIGHWAY No. 10
(public right of way)
S 68°28'38" E 66.46
R=5535.45 Δ=01°12'31" L=116.77
Electric Utility Easement per Doc. No. 580536
Temporary Utility Easement per doc. no. 498887.00
TRASH ENCLOSURE
hydrant
manhole
light
concrete
curb
utility pole w/anchors
riser
steel posts
elec box
storm manhole
sanitary manhole
bituminous
Storm sewer
sign
N 22°27'54" E 133.21
back of curb on line
denotes steel posts
elec meter
gas meters
1-STORY BRICK BUILDING
No.8035
denotes wall light (typical)
sprinkler conn
steel post
catch basin
pillar
vacuum tubes
overhang
steel posts (typical)
S 39°16'02" W 51.89
134.62
S 22°27'54" W 84.95
S 11°51'38" W 153.87
parking signs
8 spaces
12 spaces
9 spaces
4 spaces
concrete curb (typical)
pond outlet structure
FES
wall
Storm Water Drainage Easement per doc. no. 498887.001
N 67°32'06" W 208.40
RIVERDALE ROAD NW
(public right of way)
193.40
L=27.71
R=20.00 Δ=79°23'06"
9.96
N 33°04'48" E
S 20°22'49" W 92.34
Drainage & Utility Easement
ARMSTRONG
mag nail
COUNTY HIGHWAY RIGHT OF WAY PLAT NO.
PARCEL 2025
PARCEL 2054